FIRST FLOOR PLAN

3/32" = 1'-0"

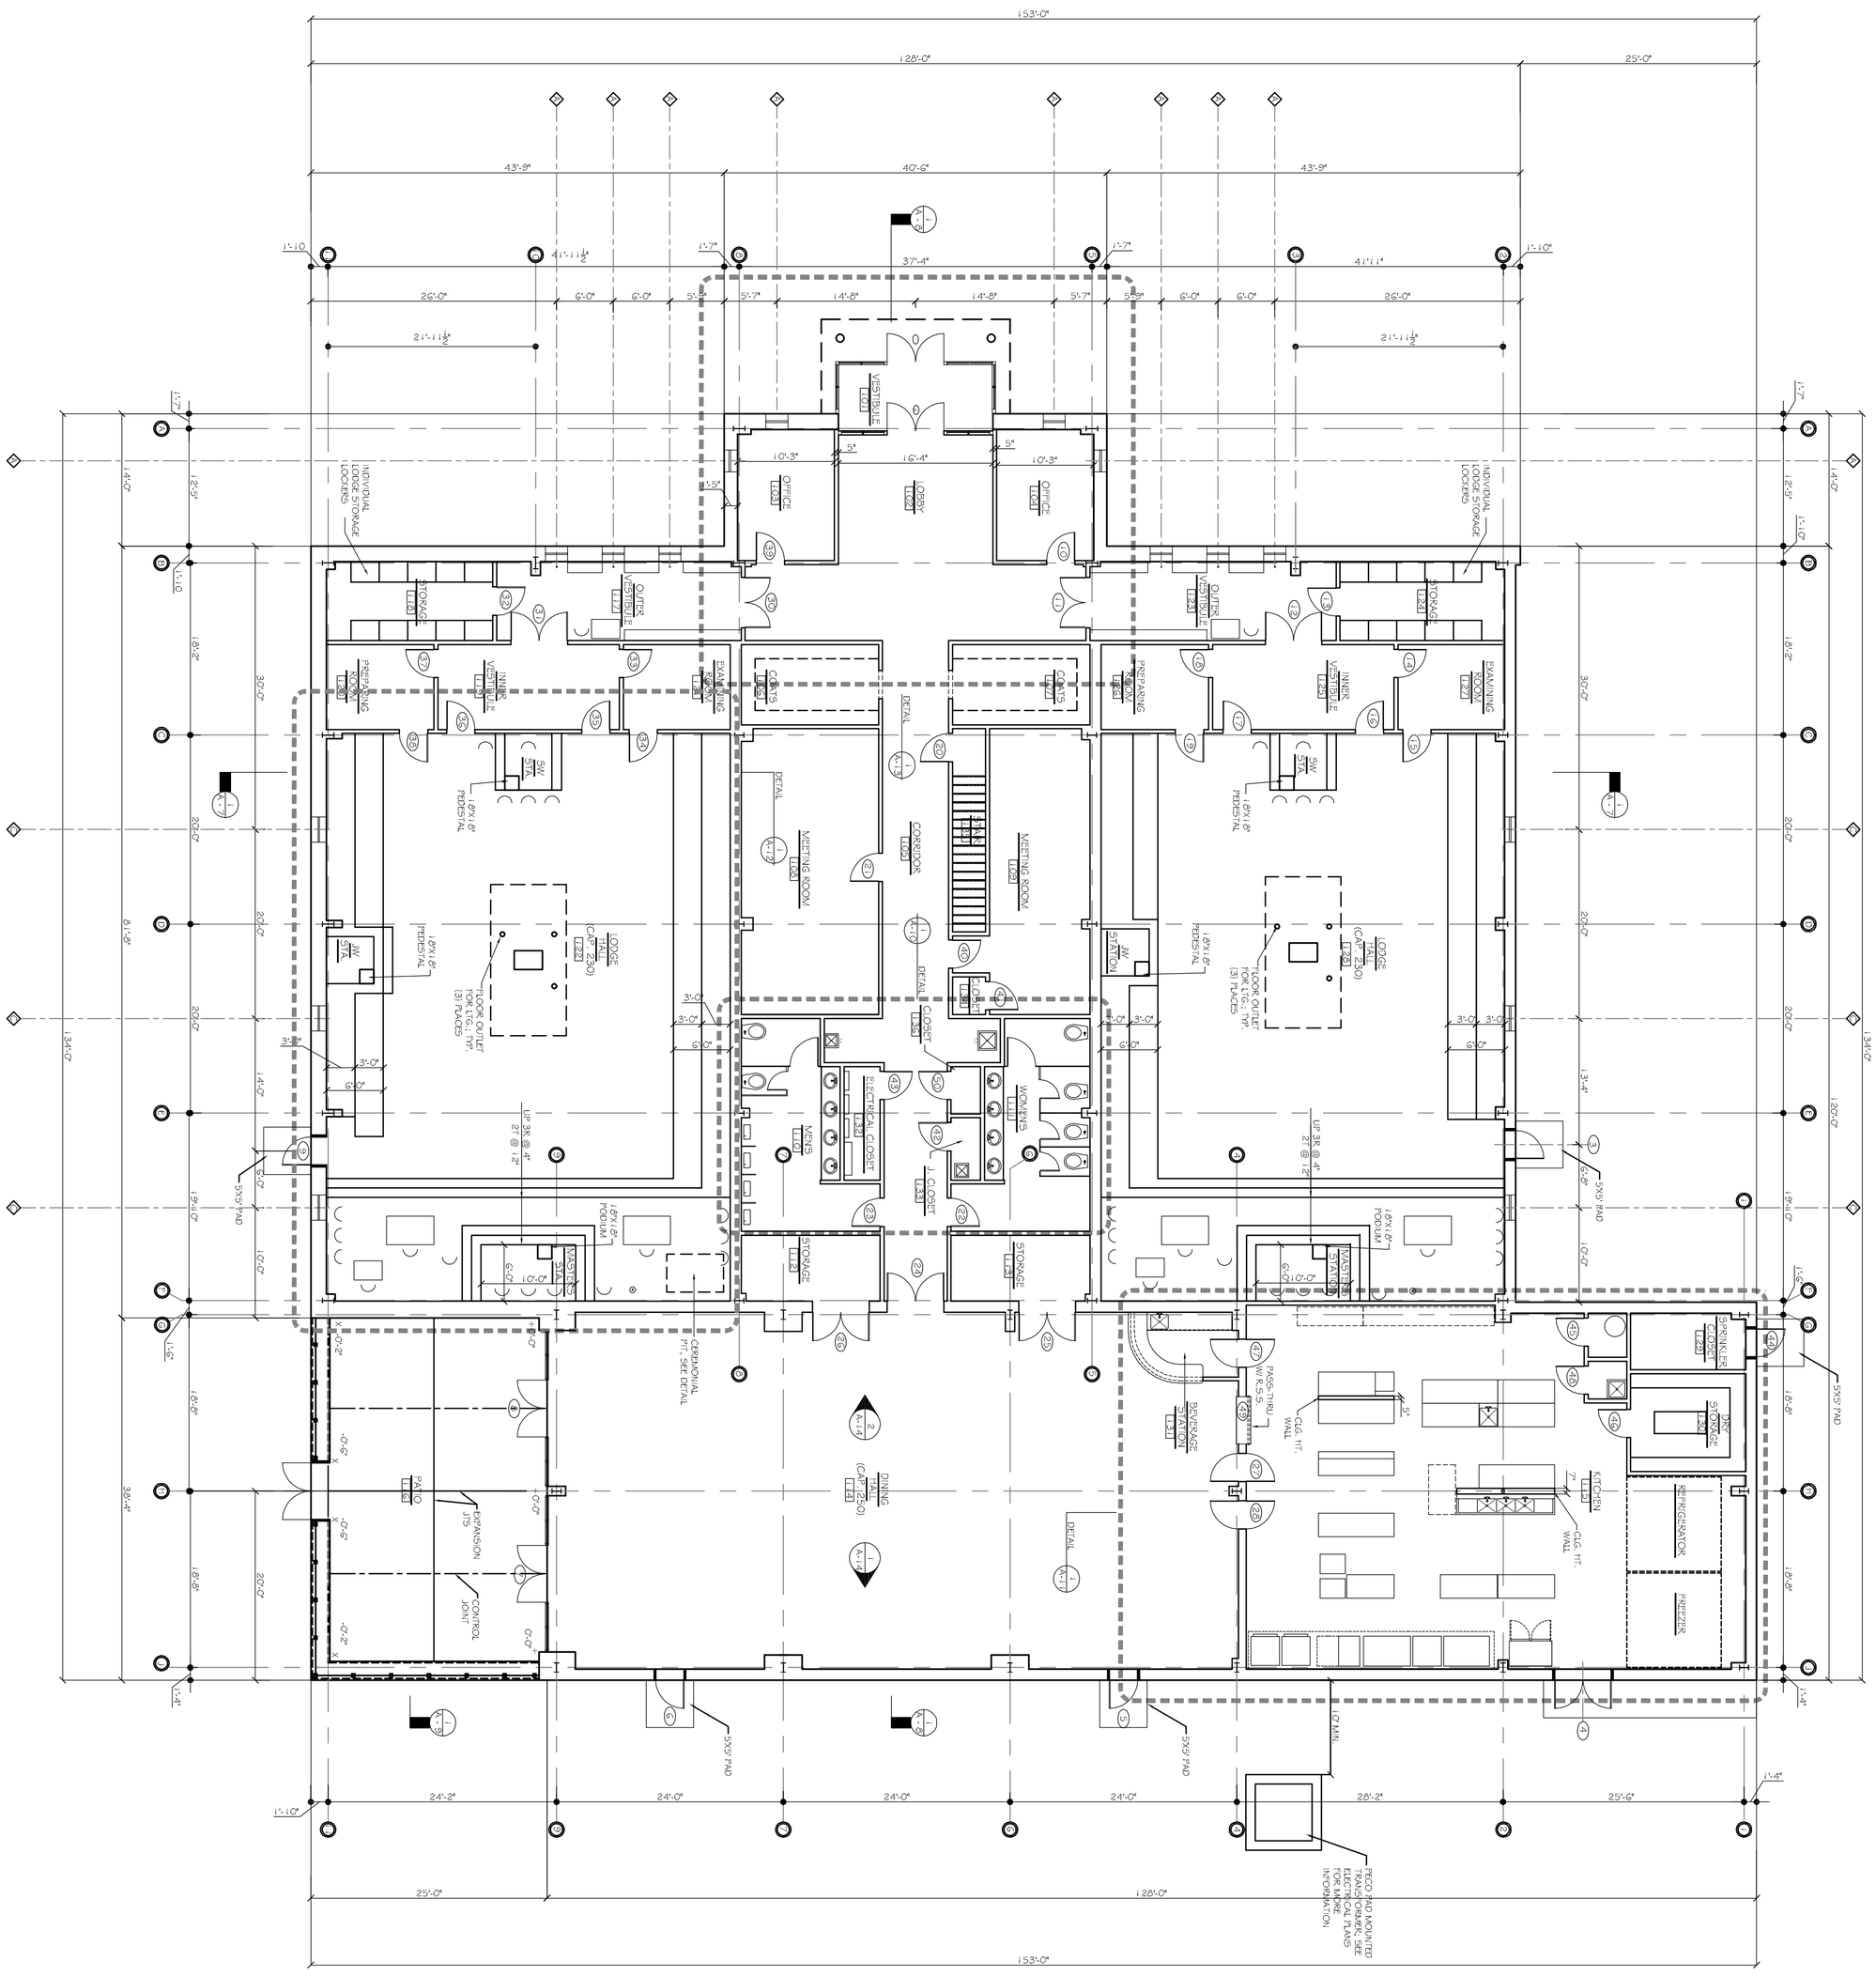

FLOOR PLAN NOTES:

1. LODGE HALLS ARE DESIGNATED USE "A-3" AS A PLACE OF RELIGIOUS WORSHIP AND/OR LECTURE HALL. OCCUPANT LOAD IS BASED ON A MIX OF FIXED SEATING, CHAIRS, AND STANDING SPACE AND SHALL NOT EXCEED 250.
2. DINING HALL IS DESIGNATED USE "A-2" AS A BANQUET HALL. OCCUPANT LOAD BASED ON TABLES AND CHAIRS (NOT FIXED) IS 430. USEFUL CAPACITY IS 250 (±). MAXIMUM OCCUPANT LOAD (STANDING) FOR EGRESS PURPOSES IS 600.

SCALE IN FEET
GRAPHIC SCALE

CAD FILE: first.dwg
REFERENCE:

PROJECT MANAGER: CAR
PROJECT NO.: 06-0406

SCALE: 3/32" = 1'-0"
PLAN SHEET NO.: A - 1 of

FIRST FLOOR PLAN

BENSALEM MASONIC CAMPUS

T.M.P. 2-23-42

BENSALEM TOWNSHIP BUCKS COUNTY

STRUCTURAL & CIVIL ENGINEERING

Rittler Engineering, Inc.
104 Pheasant Run, Suite 129 B
Newtown, PA 18940
phone: 215.504.5200
fax: 215.504.9200

CURTIS A. RITTLER, PE

2	GENERAL REVISIONS	10/1/08	CR
1	GENERAL REVISIONS	8/13/08	CR
	REVISIONS	DATE	CHECKED BY
---	DATE OF ISSUE	5/28/08	CR